


- FINISHING BLUE TILE 1"
- BINDER MIXED WITH LEAK
- PROOF POWER MATERIAL 1"
- OVERFLOW WATER PIPE TO MACHINE ROOM 3"
- RCC REATAINING WALL 9"
- RCC SLAB 12"
- BRICK BLAST 6"
- FOUNDATION 3' WIDE
- MAIN DRAIN PIPE TO MACHINE ROOM 6"

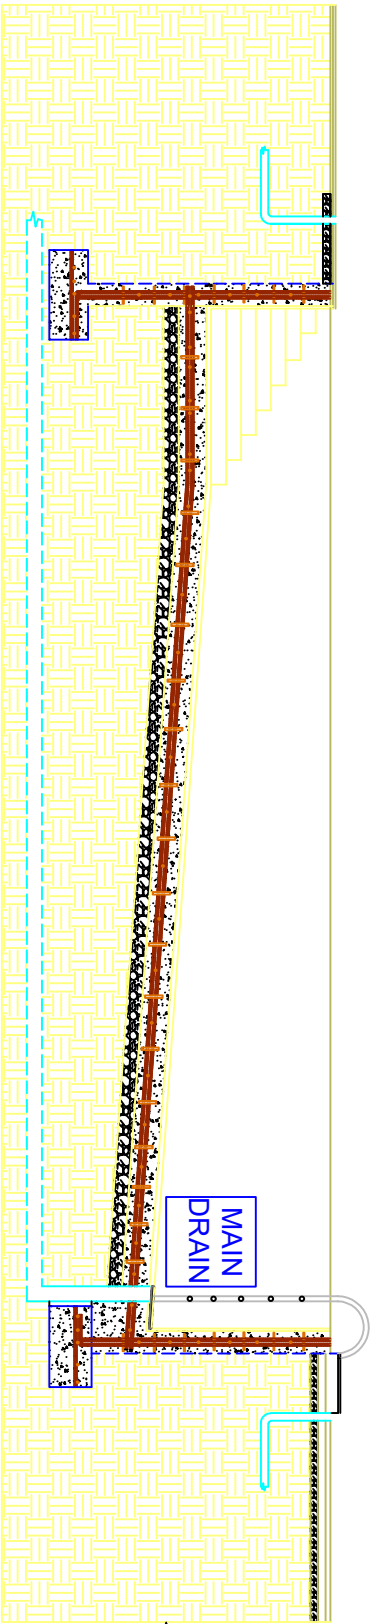

CROSS SECTION BB' - SWIMMING POOL

- TILES ROUGH TEXTURE 1"
- PCC AS A FILLER 2"
- BRICK BLAST 3"
- COMPACTED EARTH